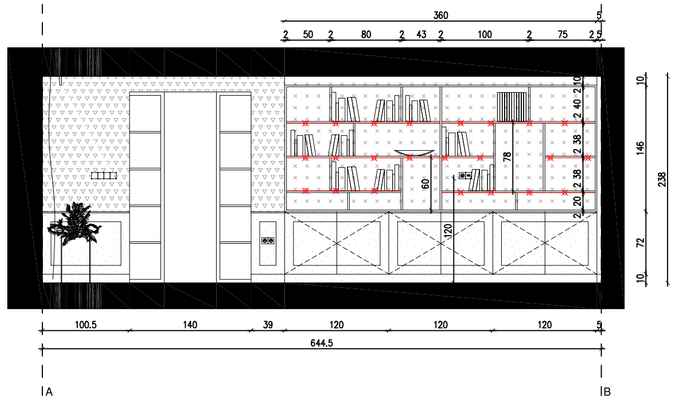

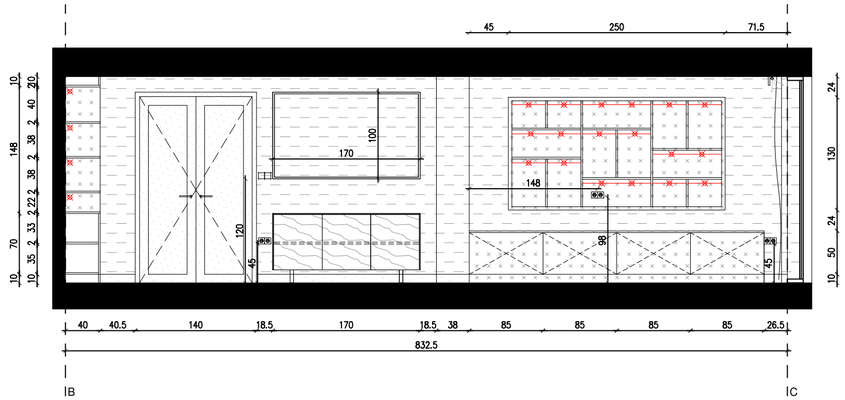

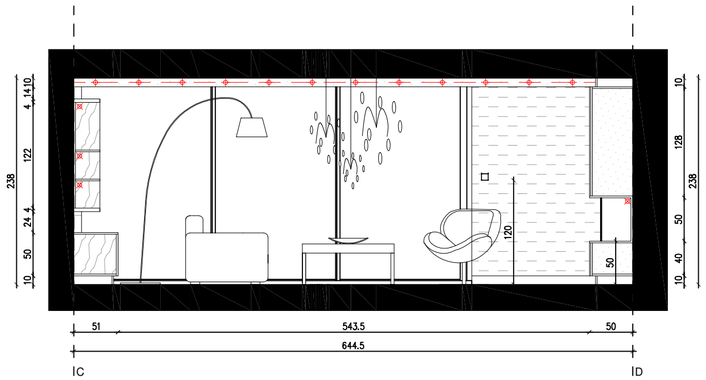

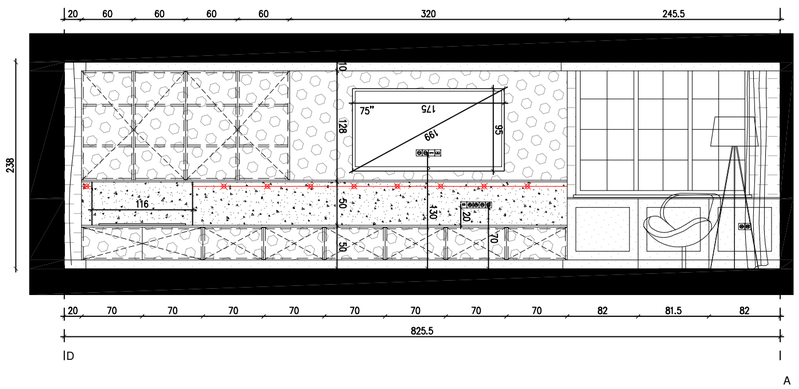

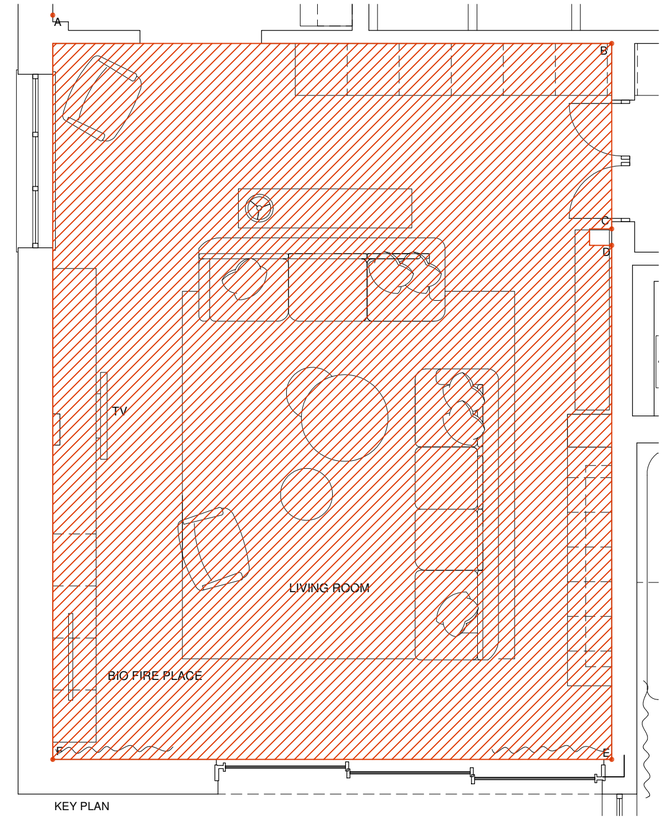

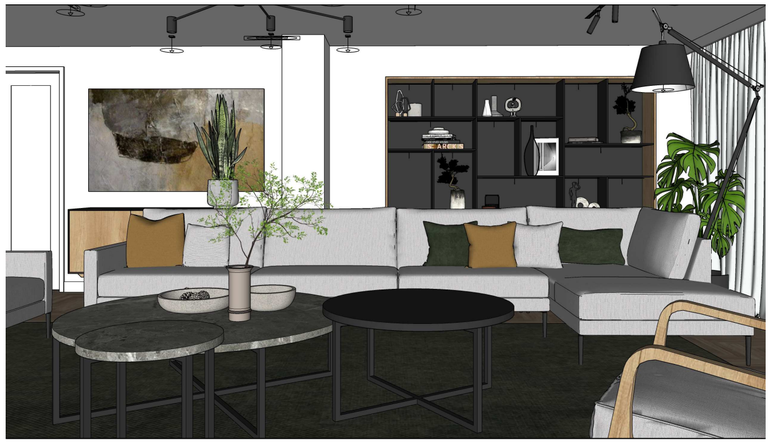

11.1 WHITE PAINT	11.6 LAMINAM BIANCO STATUARIO VENATO	12.2 WALLPAPER BLUE	12.6 BLACK STONE -STAR GALAXY	13.2 (0.2) STONE LOOKING TILE
11.2 WALL PAPER/ GREY PAINT	11.7 WALL CLADDING UTILITY	12.3 MATT DARK GREY PAINTED MDF	12.7 WALL/ FLOOR GRES ALL BATHROOMS	
11.3 FF STATEMENT WALL	11.8 OAK VENEER FINISH	12.4 DARK GREY PAINT	12.8 MIRROR	
11.4 MATT WHITE PAINTED MDF	11.9 MARAZZI VERDE	12.5.A MARAZZI CALACATTA TILE	12.9 MATT LIGHT GREY PAINTED MDF	
11.5 BRICK	12.1 PALM NIGHT PAINT	12.5.B MARAZZI CAPRAIA TILE	13.1 SAGE GREEN	

NOTE
Do not scale directly from this drawing
All dimensions must be checked on site by contractor prior to commencement of work.
This drawings are not to be used or reproduced without Studio212 Ltd consent.
This drawing is to be read in conjunction with all the relevant consultants drawings/documents and discrepancies or variations are to be notified to Studio212 Ltd before the affected work commences.
Dimensions are indicative and need to be checked after house stripping.
All works must be carried out to Building Standards & product specification.
All solutions to be approved by the client and architect prior to purchase and production based on subcontractors drawings to site measurements and material samples.

Architecture, Interiors & Design
Address: 1 Bromlane Ln,
BR7 6HL Chislehurst, Bromley, London
info@studio212.eu 0044 (0) 020 8150 6677

Project: 2063_Ridgeway House

Client: Private Client
Address: Ridgeway, Yester Park

Drawing Title: Keys and Notes

Scale: 1:50

Drawing Number: 2063_T-IE_(07)03_01

Status: Tender -Technical Set

Proposed Living Room 01- Joinery& Wall organisation Elevations Scale 1:50